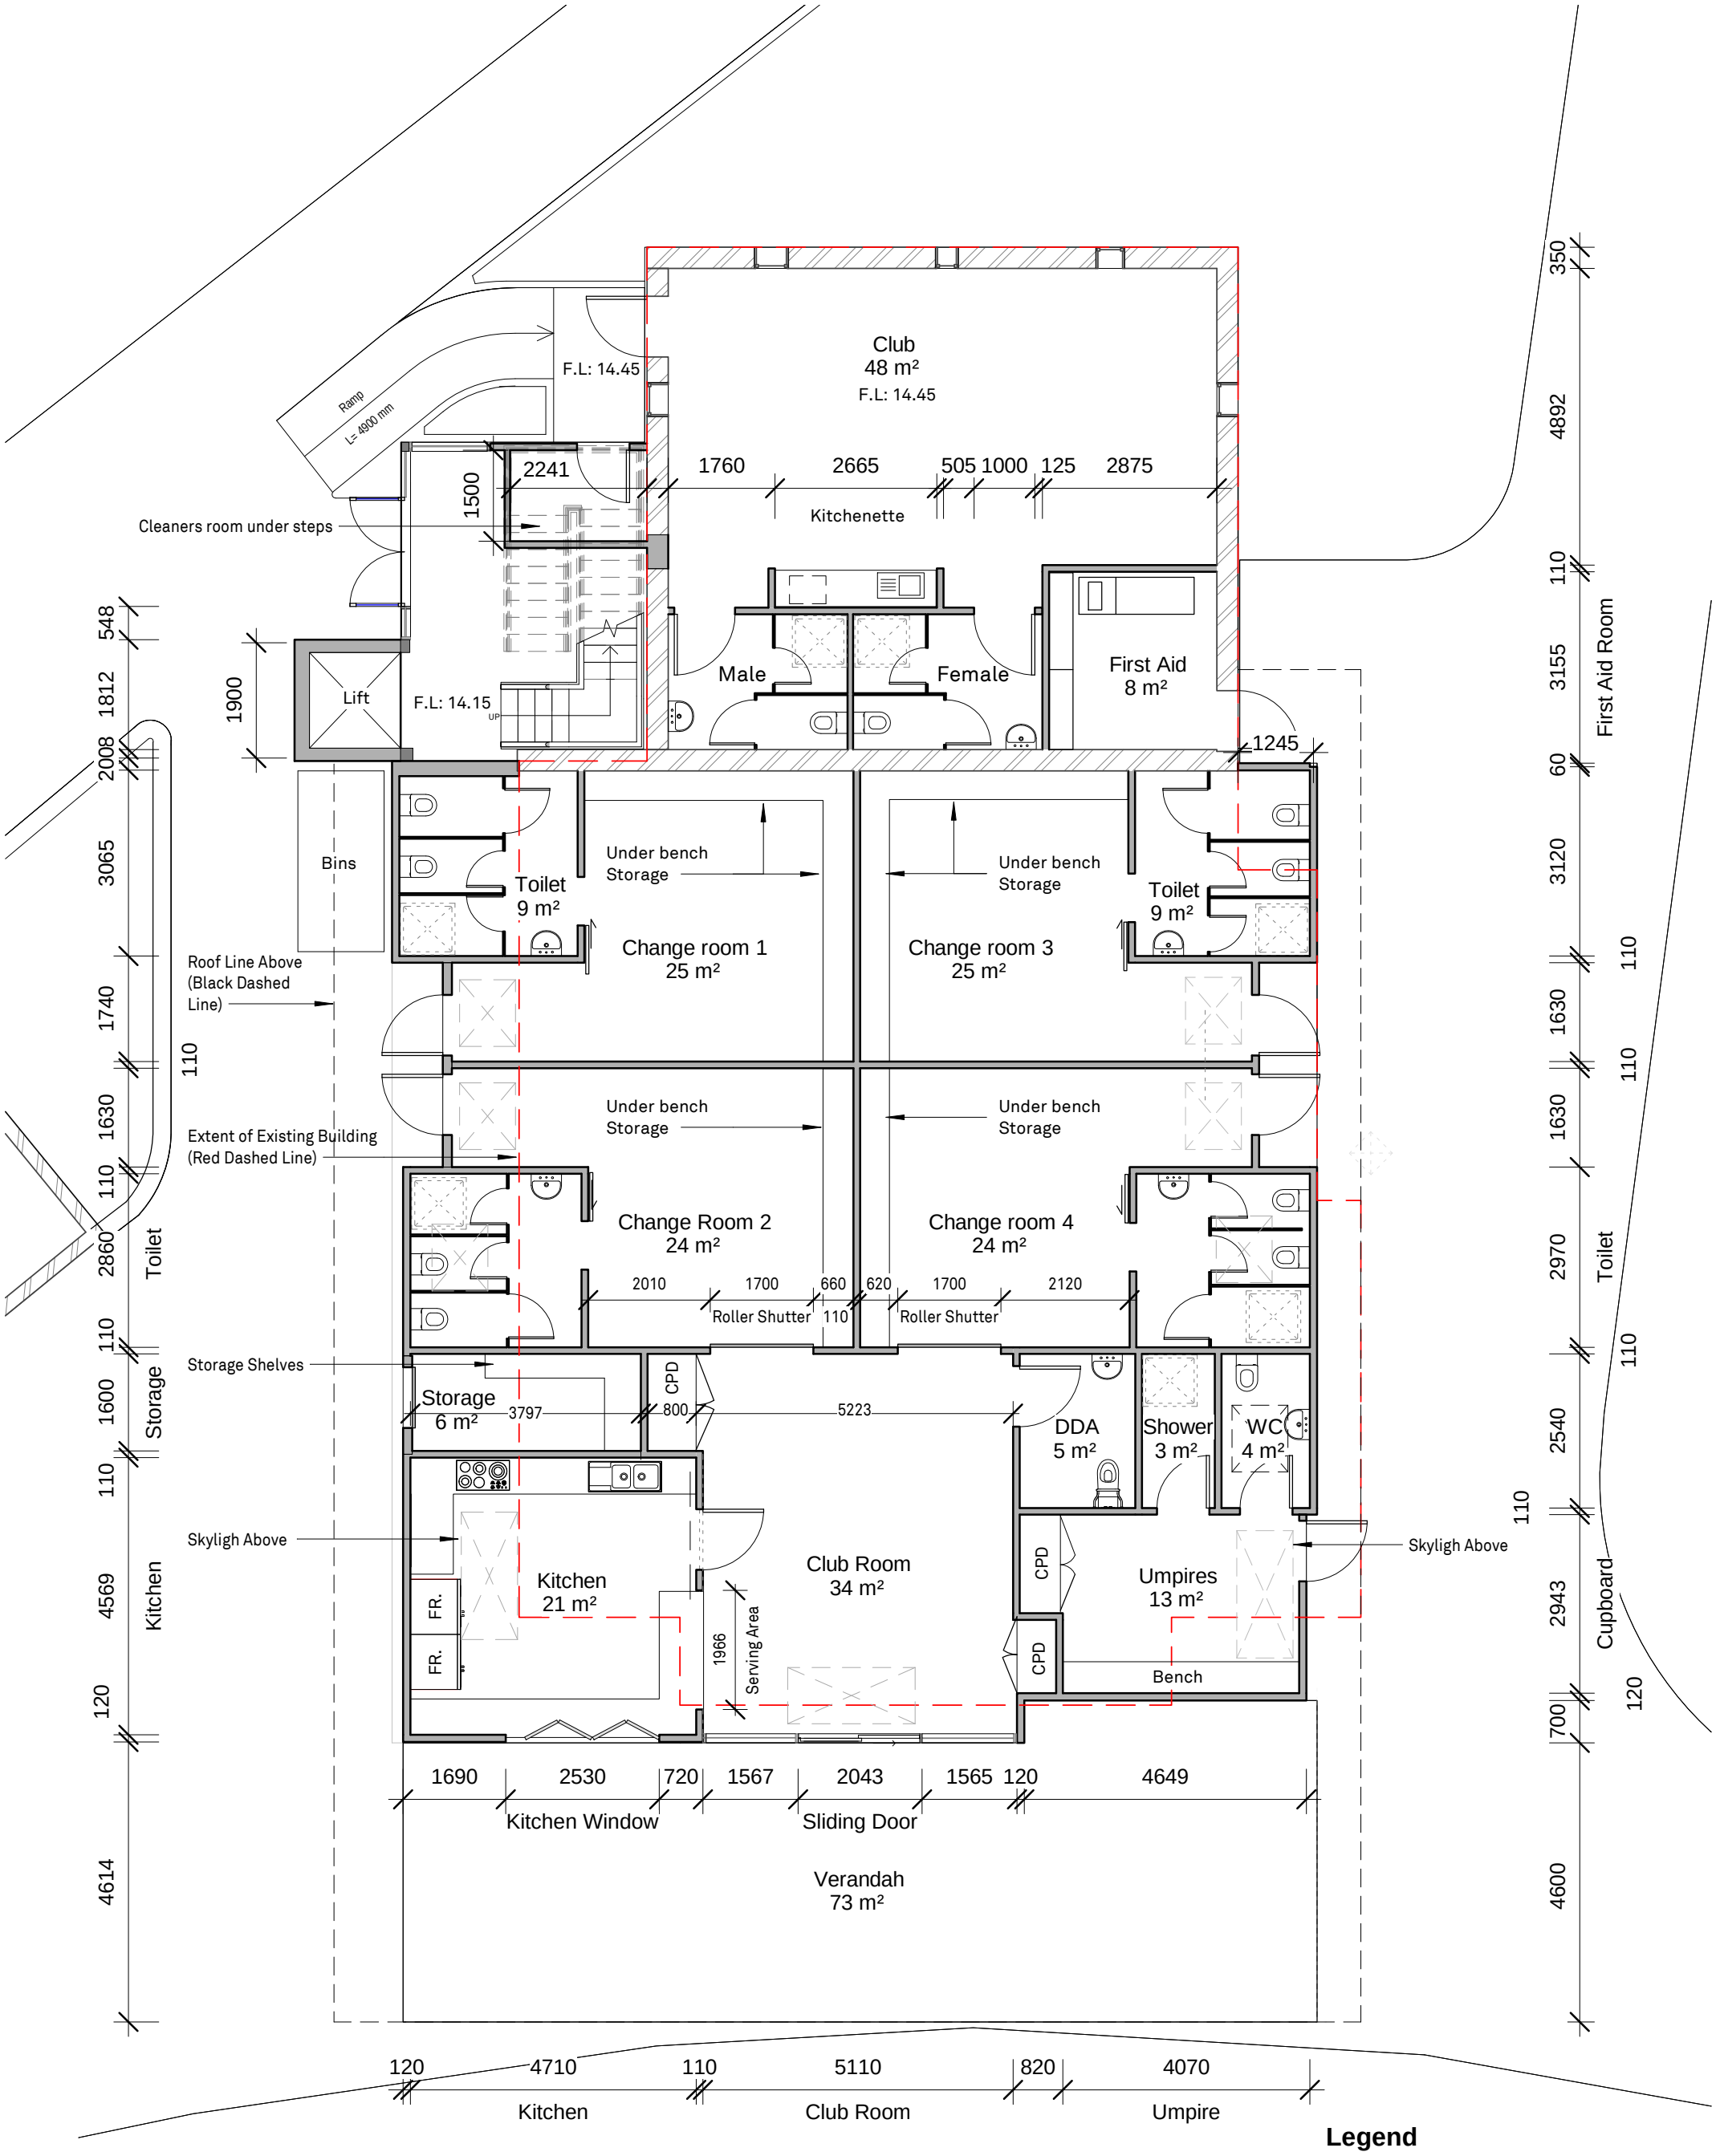

Legend

- New wall
- Existing wall to remain
- Extent of existing building

1 Ground Floor Proposed

1 : 100

REVISION

Jack Dyer Pavilion

Citizens Park, Richmond VIC 3112

18001

DRAWING

TITLE:	Proposed Ground Floor Plan
DWG NO:	A3-102
ISSUE:	DD
REV NO:	-
DATE:	24/01/2019
SCALE:	As indicated on A3

I:I Architects

MELBN 31 Niagara Ln, Melbn 3000 VIC, (03) 9624 8700

FIGURED DIMENSIONS TAKE PRECEDENCE TO SCALE READINGS. VERIFY ALL DIMENSIONS ON SITE. REPORT ANY DISCREPANCIES TO THE ARCHITECT FOR DECISION BEFORE PROCEEDING WITH THE WORK. ©