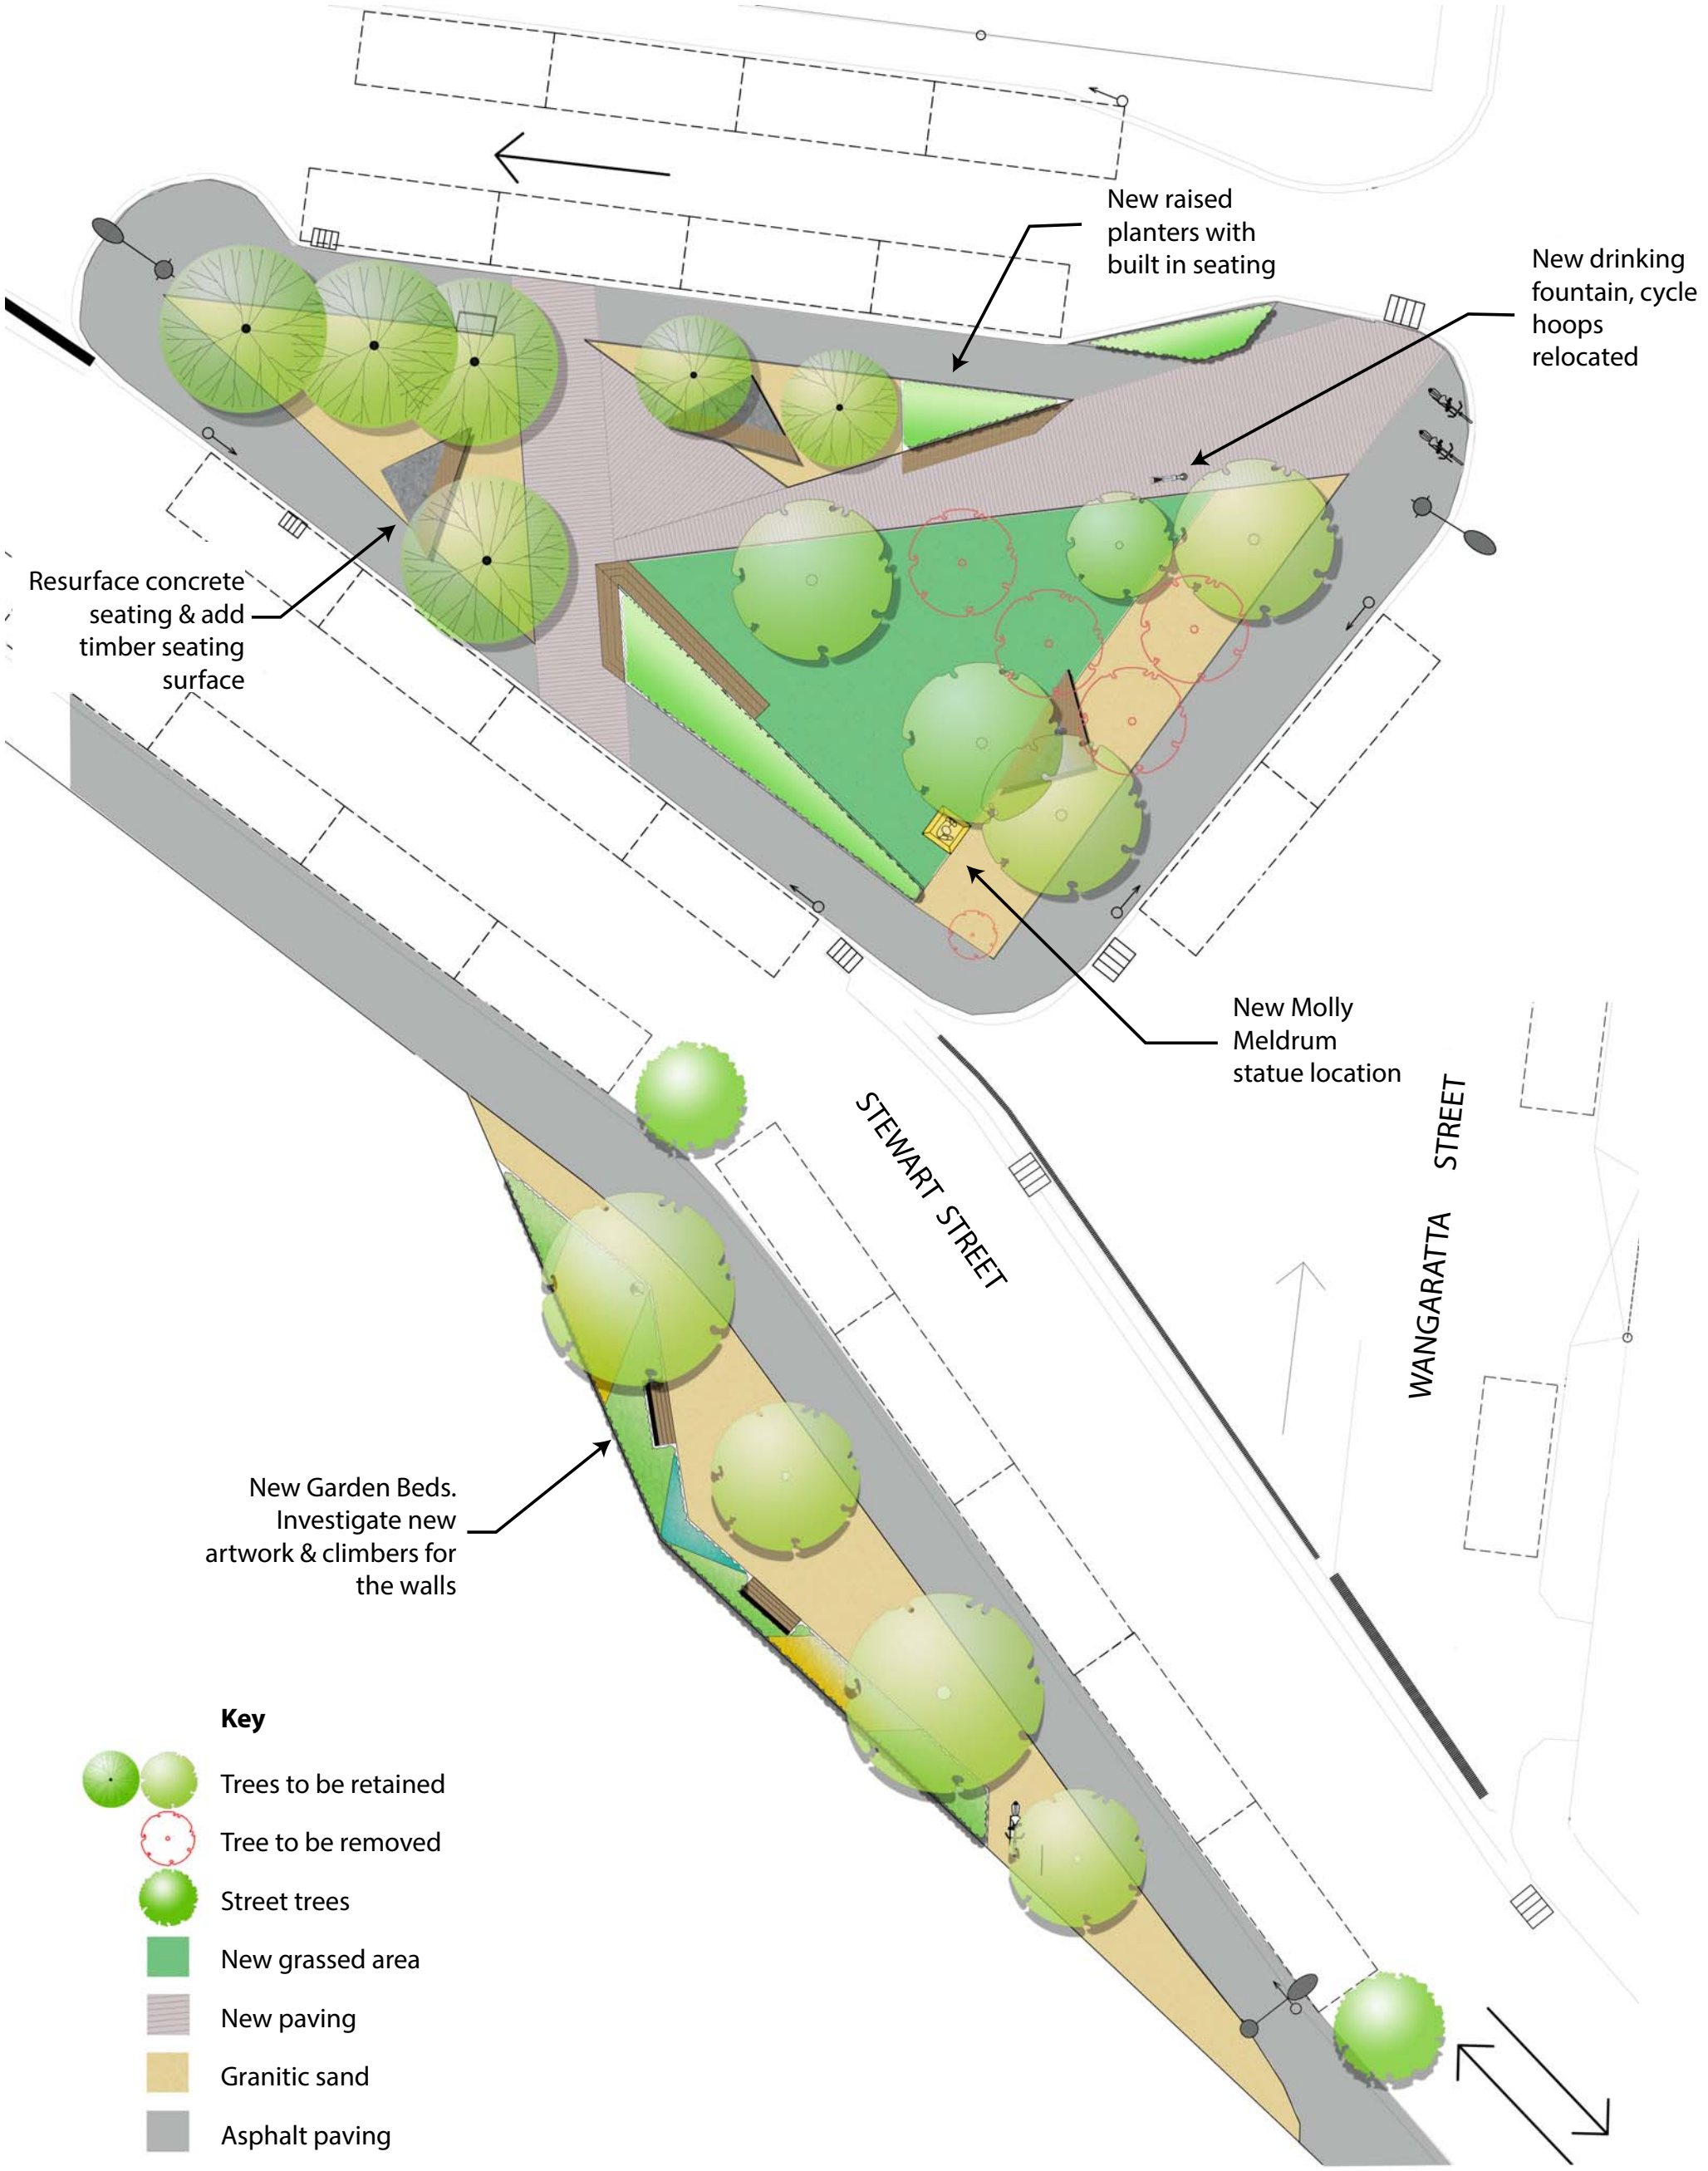
New raised planters with built in seating
New drinking fountain, cycle hoops relocated
Resurface concrete seating & add timber seating surface
New Molly Meldrum statue location
STEWART STREET
WANGARATTA STREET
New Garden Beds. Investigate new artwork & climbers for the walls
Key
Trees to be retained
Tree to be removed
Street trees
New grassed area
New paving
Granitic sand
Asphalt paving