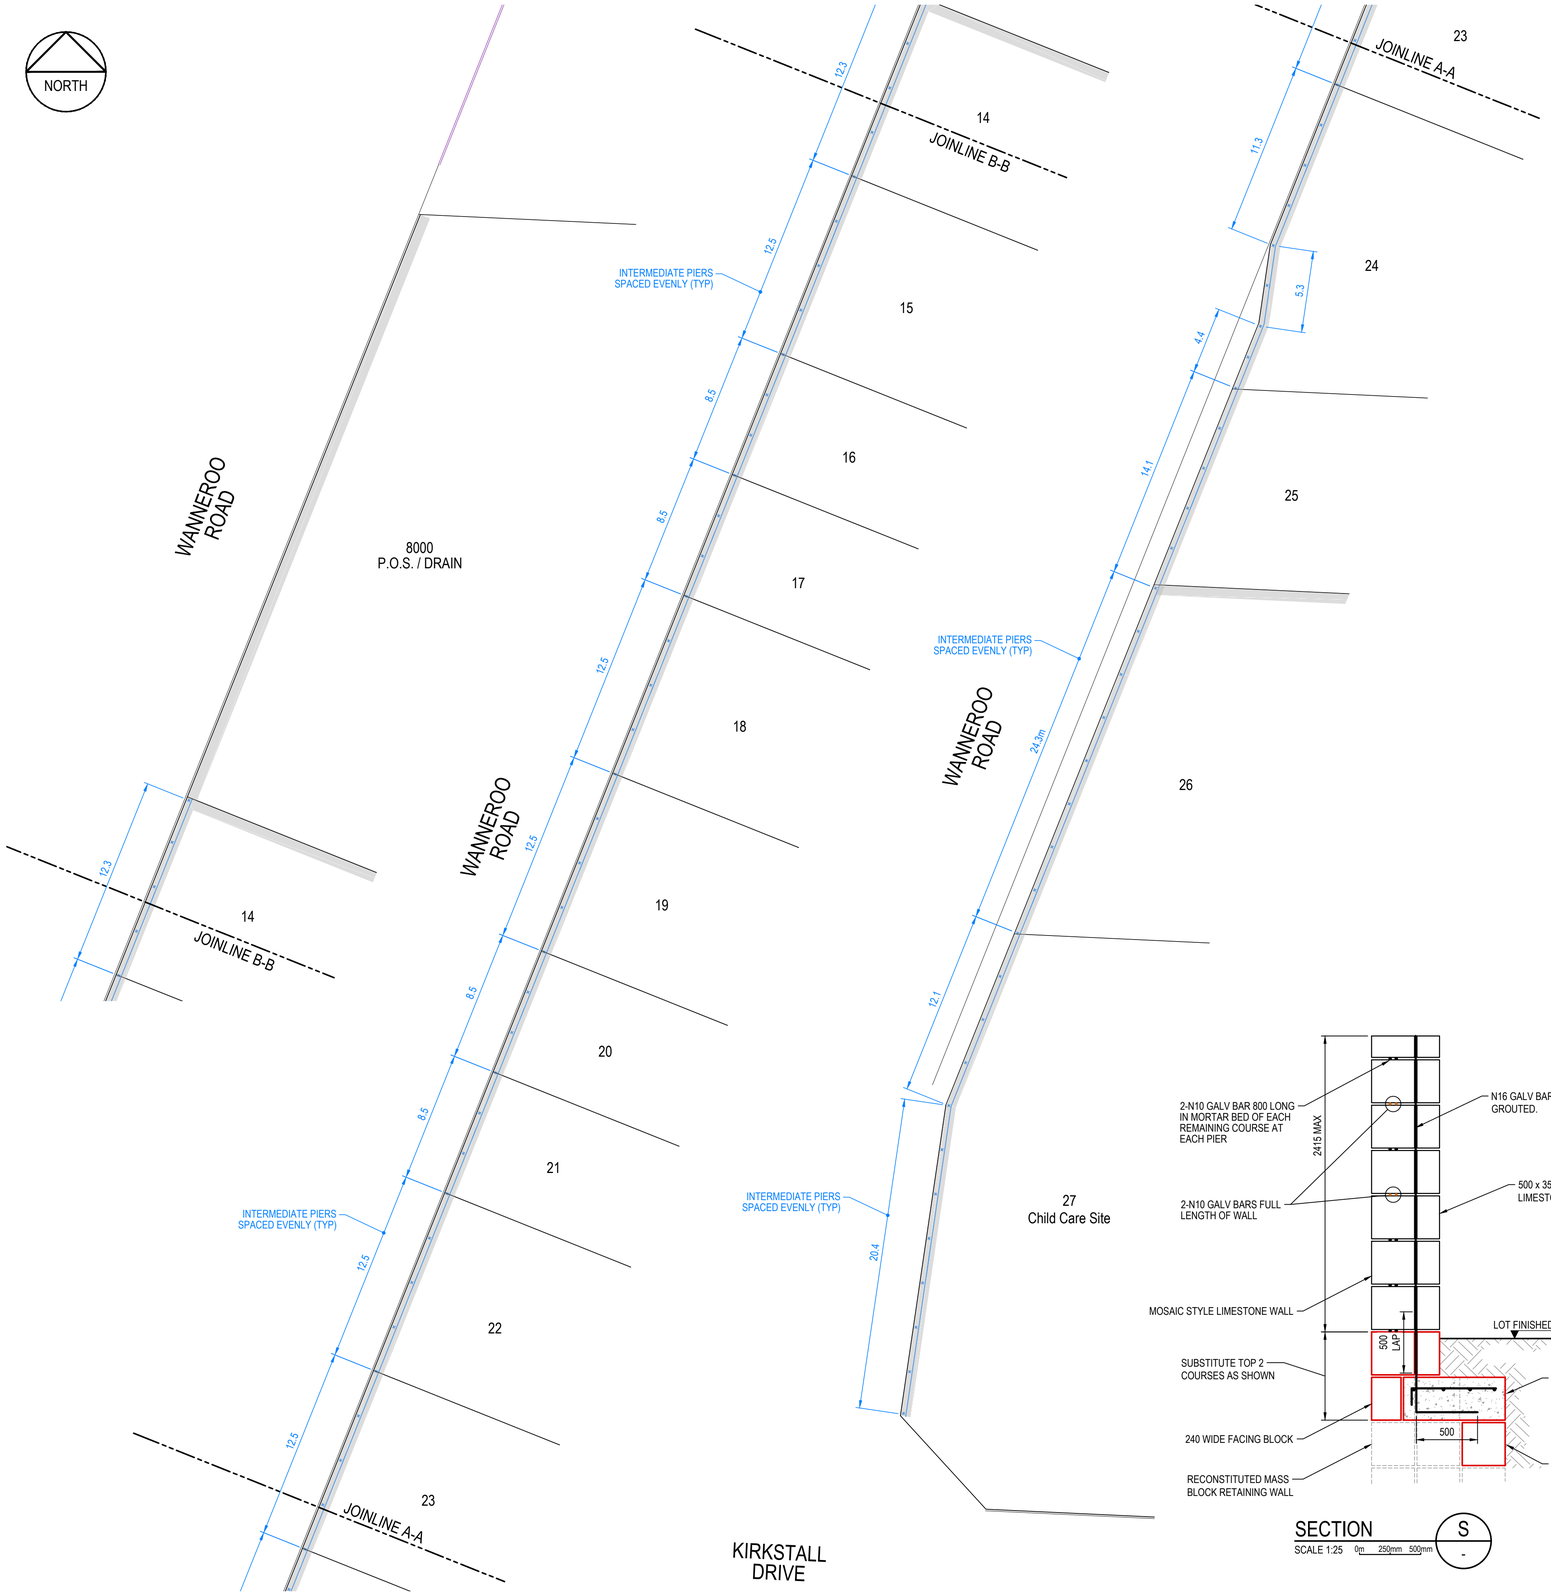

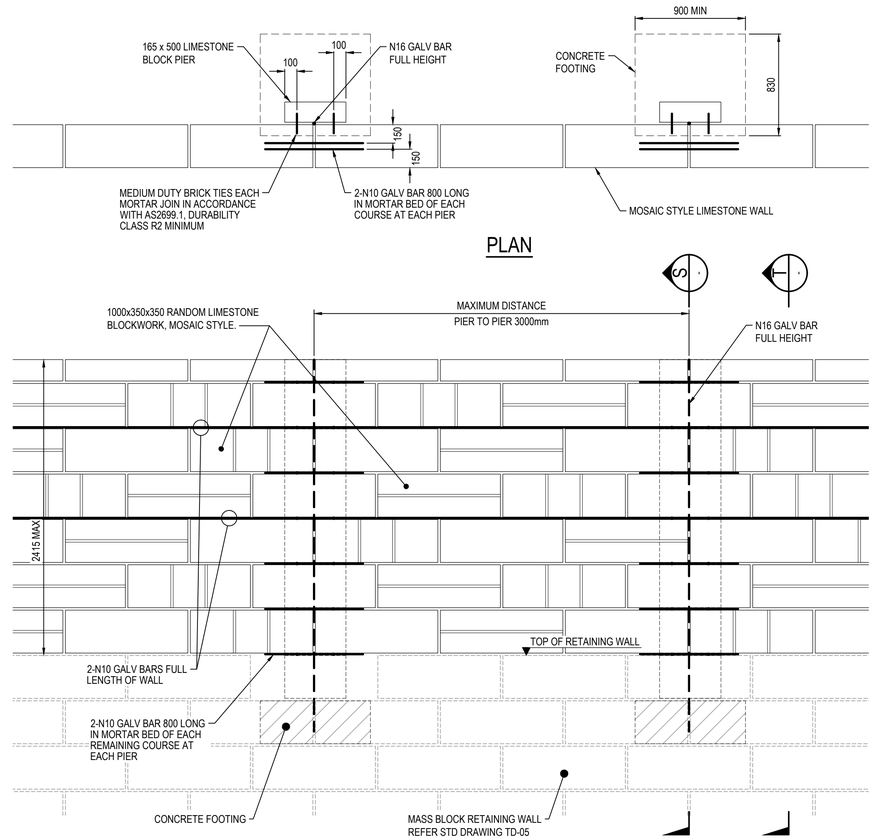

MASS BLOCK RETAINING WALL PIER DETAIL WITH BLOCKWORK NOISE WALL

SCALE 1:25 0m 0.5m 1.0m

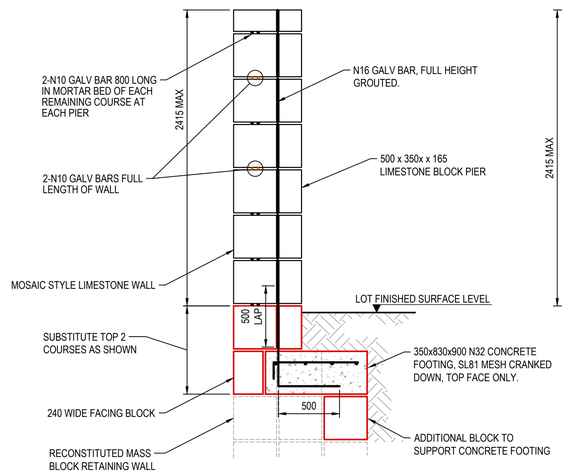

SECTION S

SCALE 1:25 0m 250mm 500mm

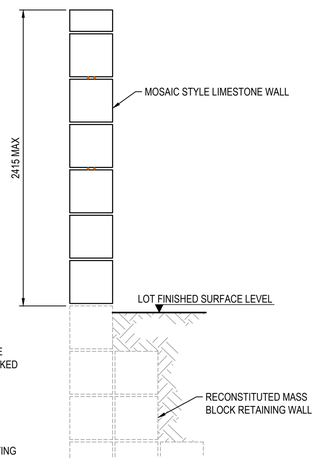

SECTION T

SCALE 1:25 0m 250mm 500mm

SCALE 1:200 0m 4m 8m

BEFORE YOU DIG byda.com.au

Look up and Live

Zero damage - Zero harm - Zero disruption

REV	DATE	DESCRIPTION	BY	CHKR
2	29/5/26	EXTENT OF WALL AND DETAILS REVISED	DG	EH
1	12/5/26	PIER DETAIL REVISED	DG	EH
0	1/4/26	ISSUED FOR CONSTRUCTION	DG	EH

Colliers

DRAWING STATUS: FOR CONSTRUCTION

DATE: DECEMBER 2025 | GRID: PCG94 | DATUM: AHD

DESIGNED: DG | DRAWN: DG | CHECKED: EH | APPROVED: PP .... / ....

W.A.P.C. 202120 | SCALE U.N.O. AS SHOWN @

CLIENT & JOB: LAND GROUP (WA) - HOCKING PTY LTD
LOT 594 RANWORTH ROAD, HOCKING

TITLE: TYPICAL NOISE WALL DETAILS

SHEET SIZE: A1 | DRG No. 25201-C7-TD-07 | REVISION 2

FILE PATH: T:\PROJECTS\PF\25201 HOCKING\CAD\DRAWINGS\STAGE 01\25201-C7-TD-07