PLAN FORM 2 (A2) WARNING: CREASING OR FOLDING WILL LEAD TO REJECTION Sheet 1 of 1 sheets

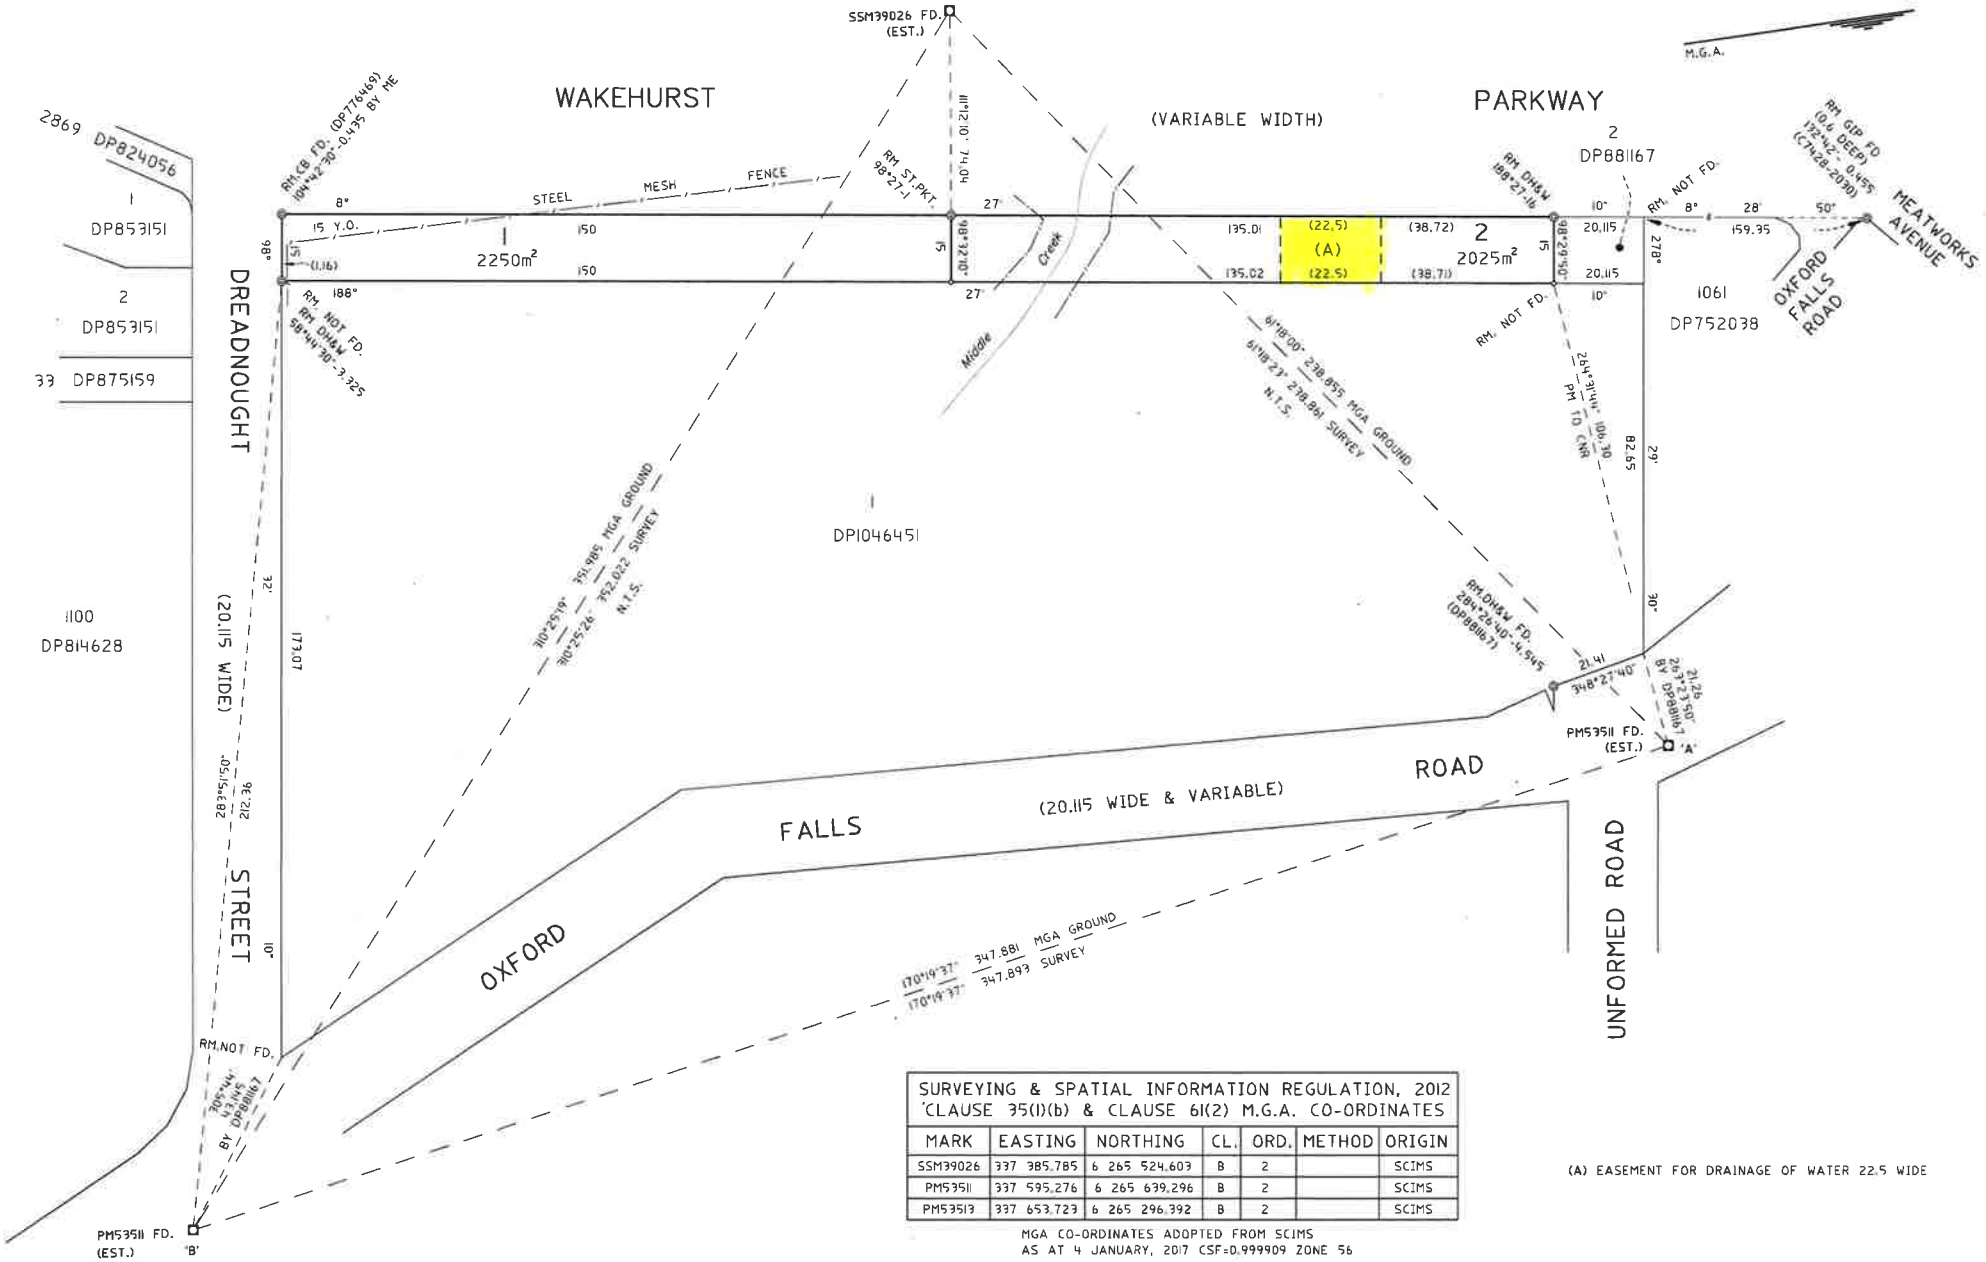

SURVEYING & SPATIAL INFORMATION REGULATION, 2012 CLAUSE 35(1)(b) & CLAUSE 61(2) M.G.A. CO-ORDINATES						
MARK	EASTING	NORTHING	CL.	ORD.	METHOD	ORIGIN
SSM39026	337 385.785	6 265 524.603	B	2		SCIMS
PM53511	337 595.276	6 265 639.296	B	2		SCIMS
PM53513	337 653.723	6 265 296.392	B	2		SCIMS

MGA CO-ORDINATES ADOPTED FROM SCIMS AS AT 4 JANUARY, 2017 CSF=0.999909 ZONE 56

(A) EASEMENT FOR DRAINAGE OF WATER 22.5 WIDE

Surveyor: Vincent J Kennedy Date of Survey: 17 January 2017 Surveyor's Ref: 1516	PLAN OF SUBDIVISION OF LOT 21 IN DP 819277	LGA: NORTHERN BEACHES Locality: OXFORD FALLS Subdivision No: Lengths are in metres. Reduction Ratio 1:800	Registered	DP

0 10 20 30 40 50 60 70 80 90 100 110 120 130 140 150 Table of mm